NOTES.
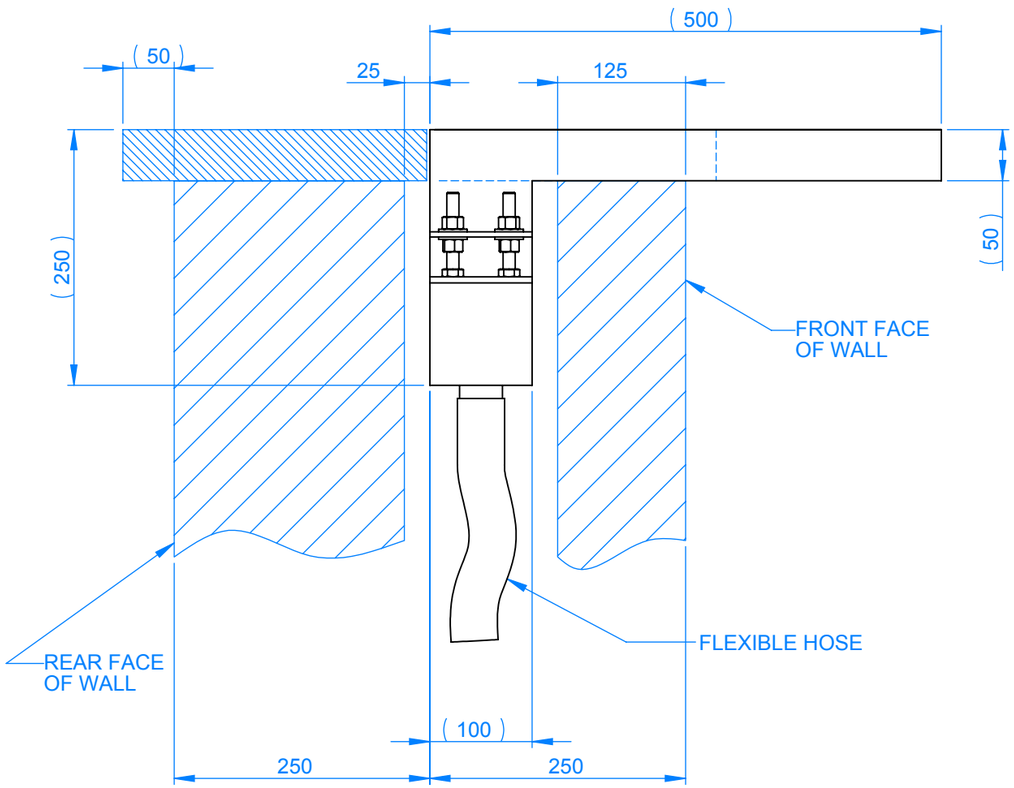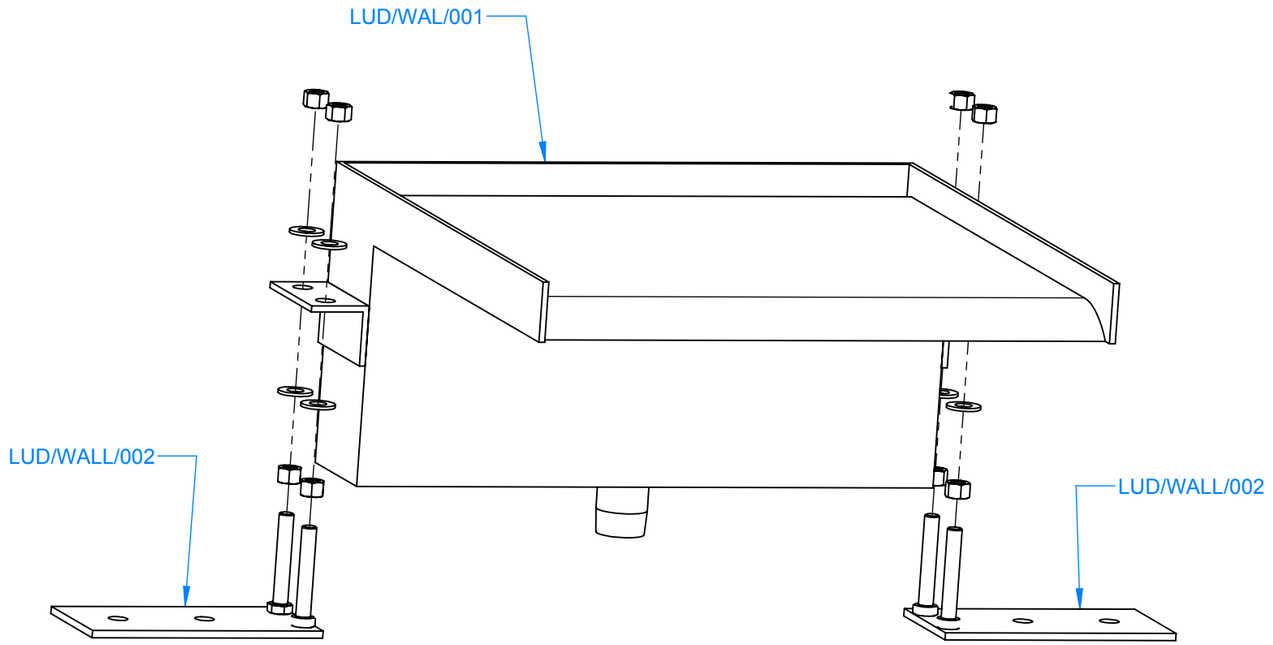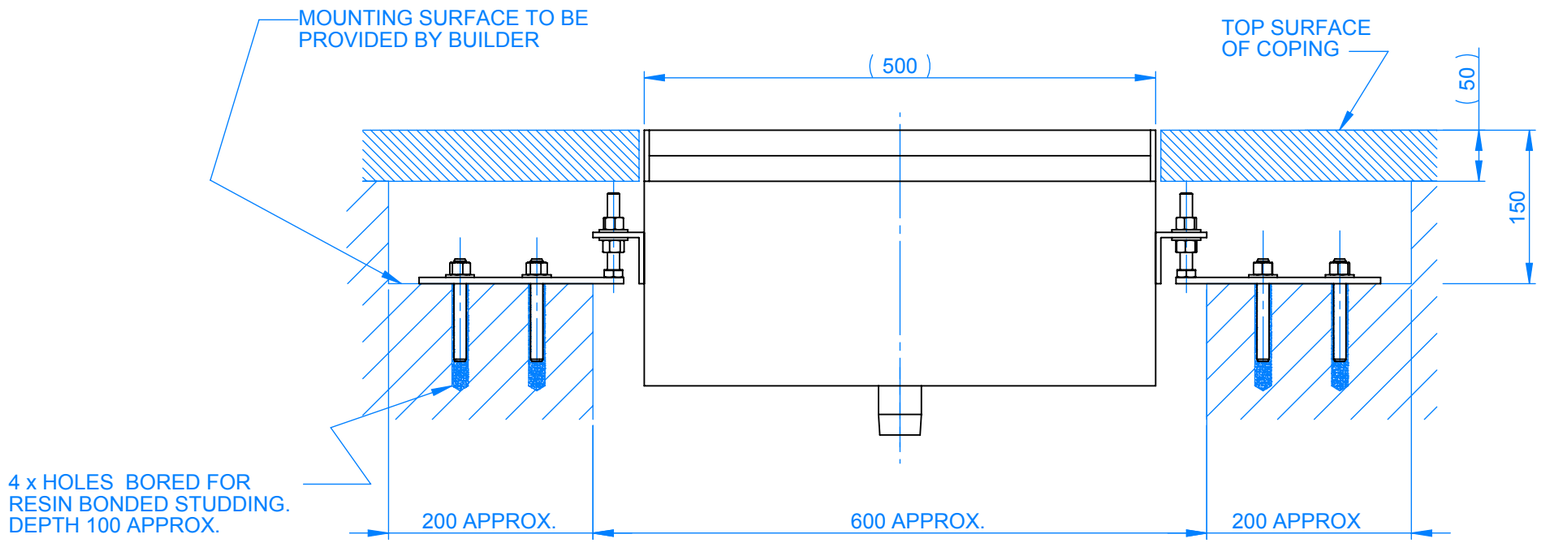
1. BUILDER TO PROVIDE POCKET IN WALL INCLUDING QTY2 MOUNTING SURFACES AS SHOWN